07.05.2006

PROJECT NAME: *Scott & Diane Lutz Bedroom and Garage Addition*

LEGAL: 56 STOVEMAN LANE
FERGUS COUNTY, MONTANA
T16N R18E SEC 33
TRACT IN SW/4 NE/4

OWNERS: OWNER OF RECORD: SCOTT AND DIANE LUTZ
56 STOVEMAN LANE
LEWISTOWN, MONTANA 59457-9507
TELE:406.538.7207

COORDINATOR: KEITH A. BRUSKI
7840 MAIDEN ROAD
LEWISTOWN, MONTANA 59457

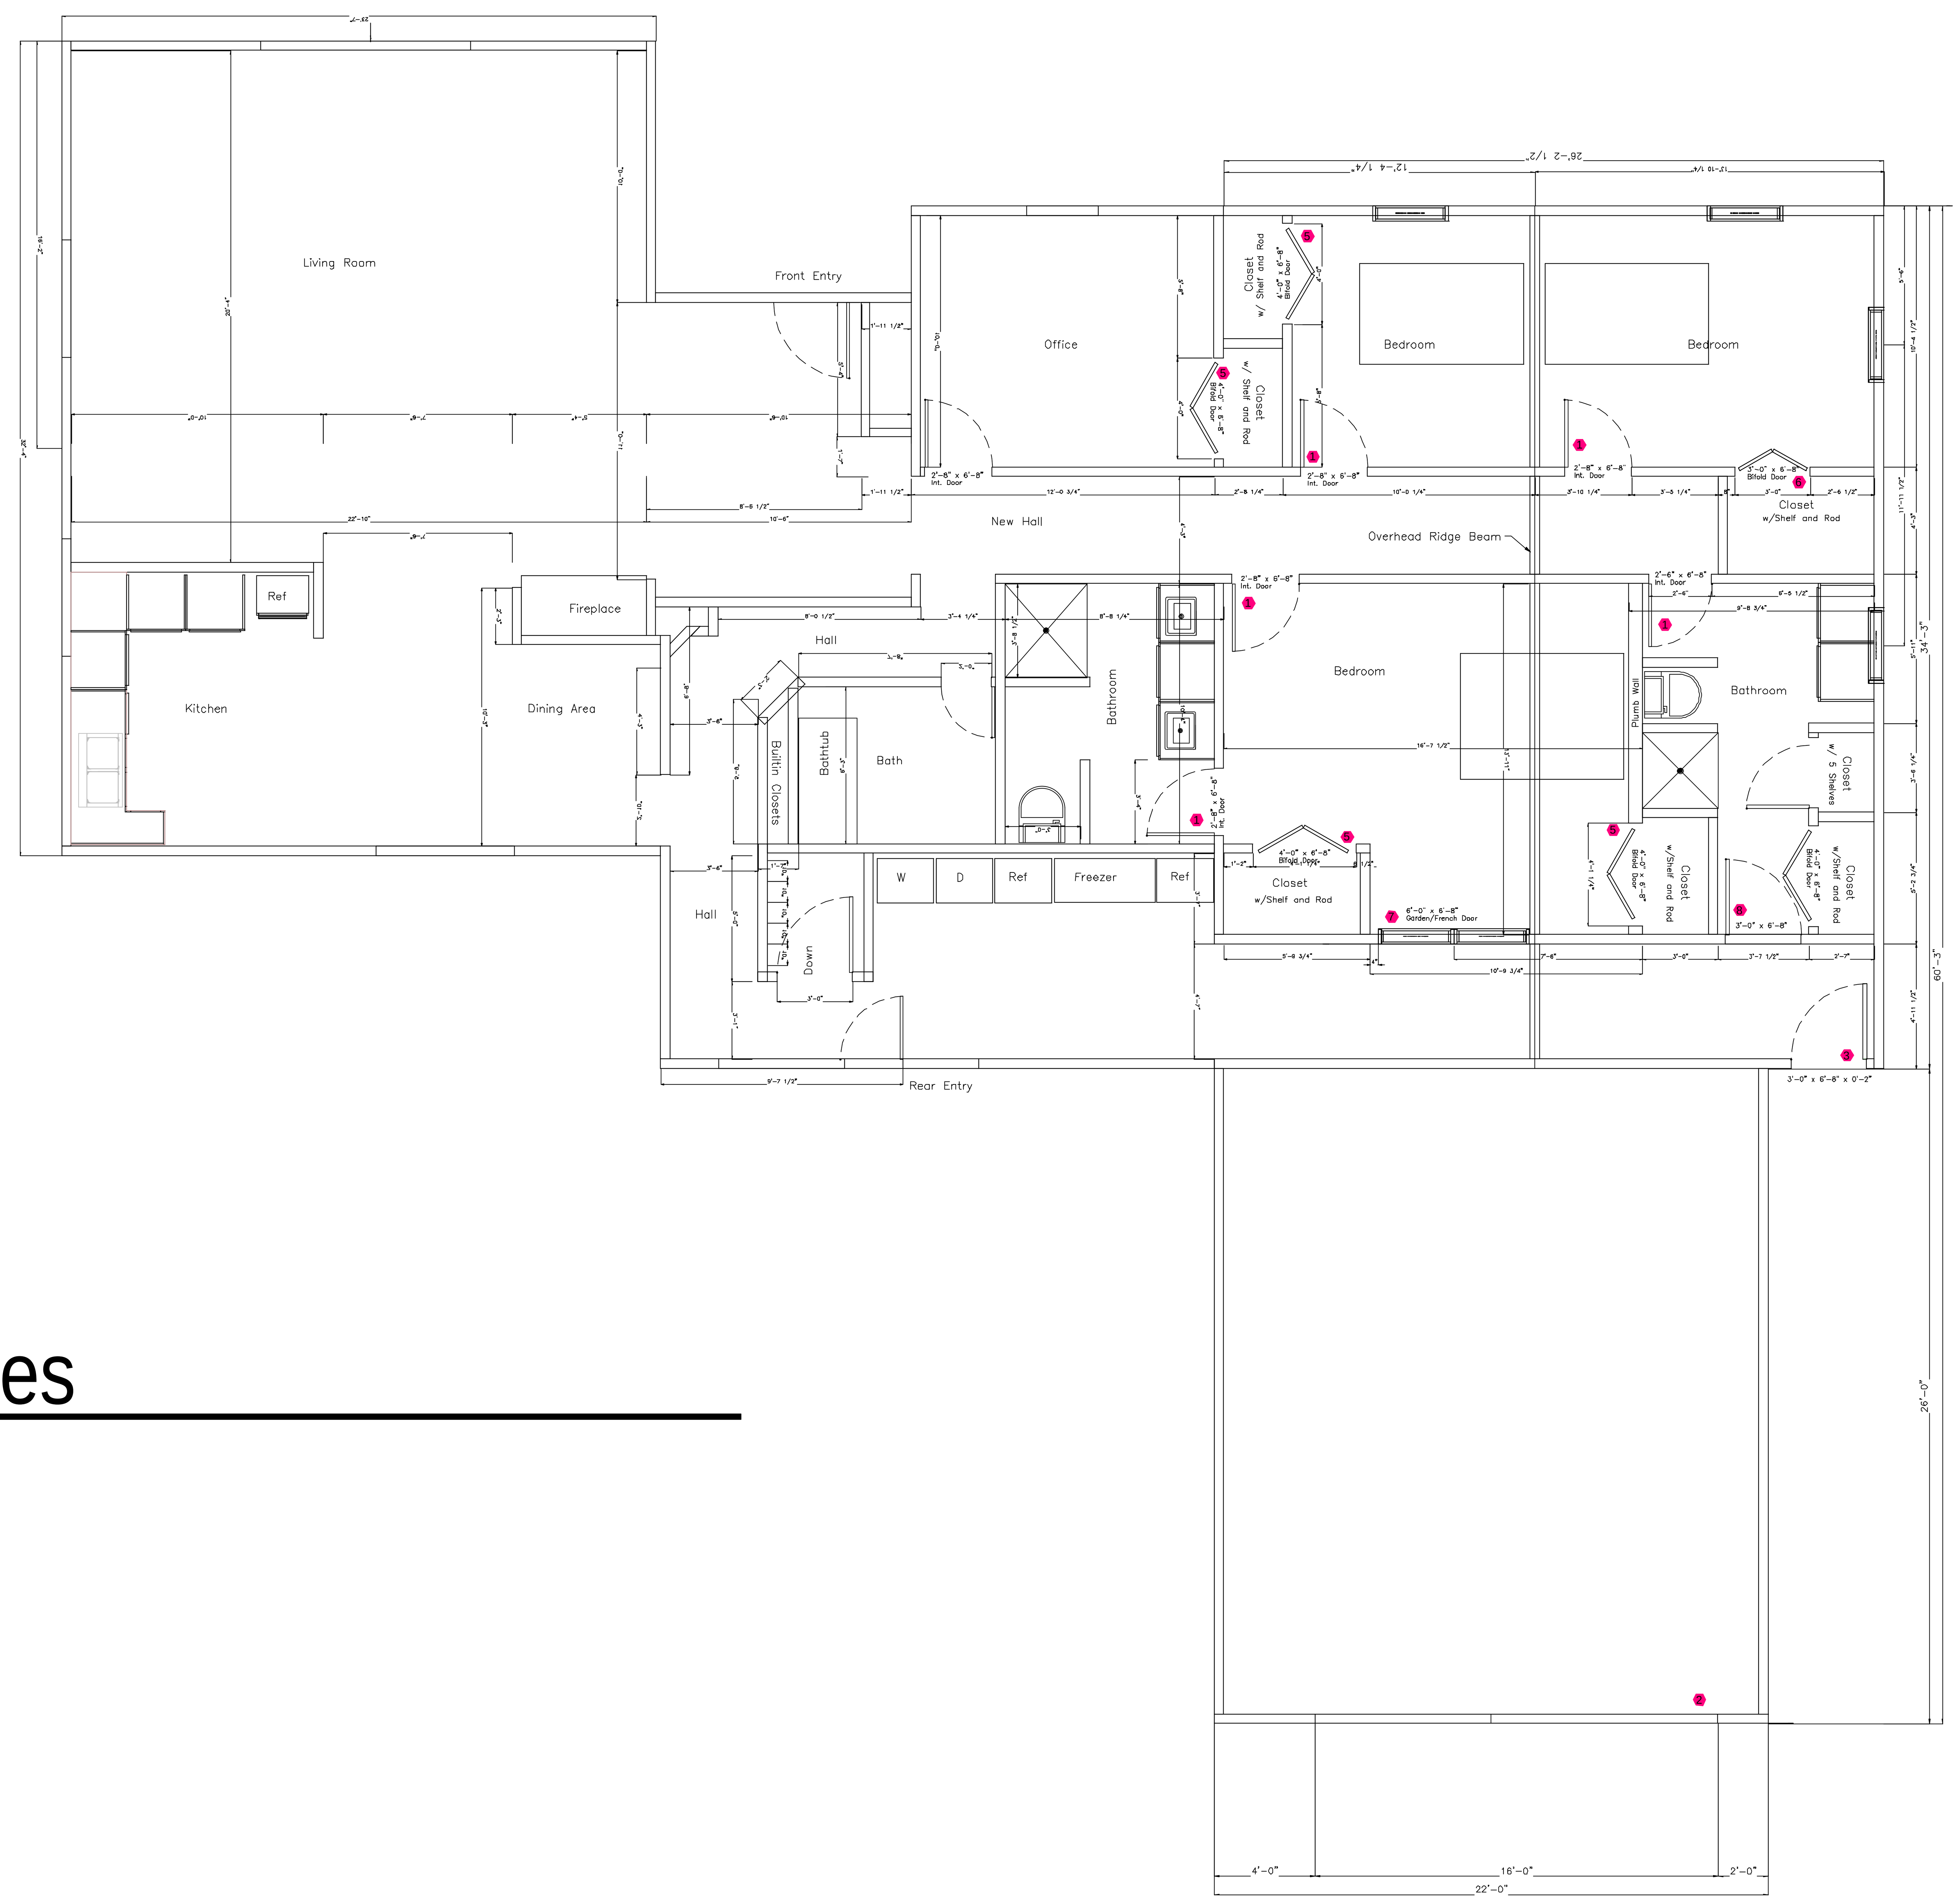

Plan & Schedules

SCALE: NTS

North

DOOR SCHEDULE

#	NO.	SIZE	TYPE
1	1	2'-8" x 6'-8" x 0'-1 3/8" HC	BEDROOM DOOR
2	1	16'-0" x 7'-0" x 0'-1 1/2"	OVHD GARAGE DOOR
3	1	3'-0" x 6'-8" x 0'-2"	GARAGE ENTRANCE DOOR
4	1	6'-0" x 6'-8" x 0'-2"	BEDROOM FRENCH DOOR
5	1	4'-0" x 6'-8" x 0'-1 3/8"	BI-FOLD CLOSET
6	1	3'-0" x 6'-8" x 0'-2" HC	BI-FOLD CLOSET
7	1	6'-0" x 6'-8" x 0'-2"	BEDROOM FRENCH DOOR
8	1	3'-0" x 6'-8" x 0'-2"	BATHROOM DOOR

#	NO.	SIZE	TYPE

MARK	QUAN.	TYPE

MATERIAL QUANTITIES

Fair Use Policy: Copyrighted plans developed by & licensed from Group 3 Design and The WSC Company are subject to the following restrictions:
All federal, state, & local codes, ordinances & regulations shall take precedence over these drawings. Software enabling the viewing of these drawings and or the printing, saving, or retransmission of this DRAWING PRODUCT is owned and subject to those doctrines by the respected company(s).

The WSC Company
Architectural and Illustrative Construction
7840 Maiden Road - Lewistown, MT 59457

1.

PERMISSION TO REPRODUCE

IMPORTANT: This drawing is based on copyrighted information. All work shown on this drawing is copyrighted by Group 3 Design and The WSC Company. All rights, title, and copyrights in and to this DRAWING PRODUCT including any images, photographs, animations, video, audio, music, text, and "applets" incorporated into the DRAWING PRODUCT and any copies of the DRAWING PRODUCT are owned by Group 3 Design and The WSC Company. You may not copy the viewable DRAWING PRODUCT without prior written permission.

tel: 1.406.538.6858 email: kbruski@warmspringcreek.com

No. FNDN 1.00

Schedule FNDN_Vers_3.00 07.05.2006